





Located in sought after Palmeira Square, Hove, this delightful period flat offers a perfect blend of classic elegance and modern comfort, spanning an impressive 1,084 square feet.


Upon entering, you are greeted by a welcoming reception room that exudes period features and character providing an inviting space for relaxation or entertaining guests. There is a spacious fitted kitchen with room to dine and a convenient walk in storage cupboard.

The flat features a Westerly aspect garden with mature planting, ideal for relaxing and enjoying with friends.. There are two bedrooms provided with a bathroom and en suite shower room ensuring convenience and privacy for all occupants.

The location is truly enviable, with the vibrant atmosphere of Hove just a stone's throw away. Residents can enjoy easy access to local shops, cafes, and the stunning seafront, perfect for leisurely strolls or invigorating seaside activities.

This period property not only offers ample living space but also the charm and architectural details that come with its age, making it a unique find in today's market. Whether you are looking to invest or seeking a new home, this flat in Palmeira Square is a wonderful opportunity that should not be missed.

- VIRTUAL REALITY TOUR AND FLOORPLAN
- GROUND FLOOR FLAT
- CONVERTED GRADE II LISTED BUILDING
- 23' LOUNGE/DINING ROOM
- SPACIOUS KITCHEN/DINING ROOM
- TWO BEDROOMS
- WEST ASPECT REAR GARDEN
- BATHROOM AND EN SUITE SHOWER ROOM
- WEALTH OF PERIOD FEATURES
- SHARE OF FREEHOLD - NO CHAIN

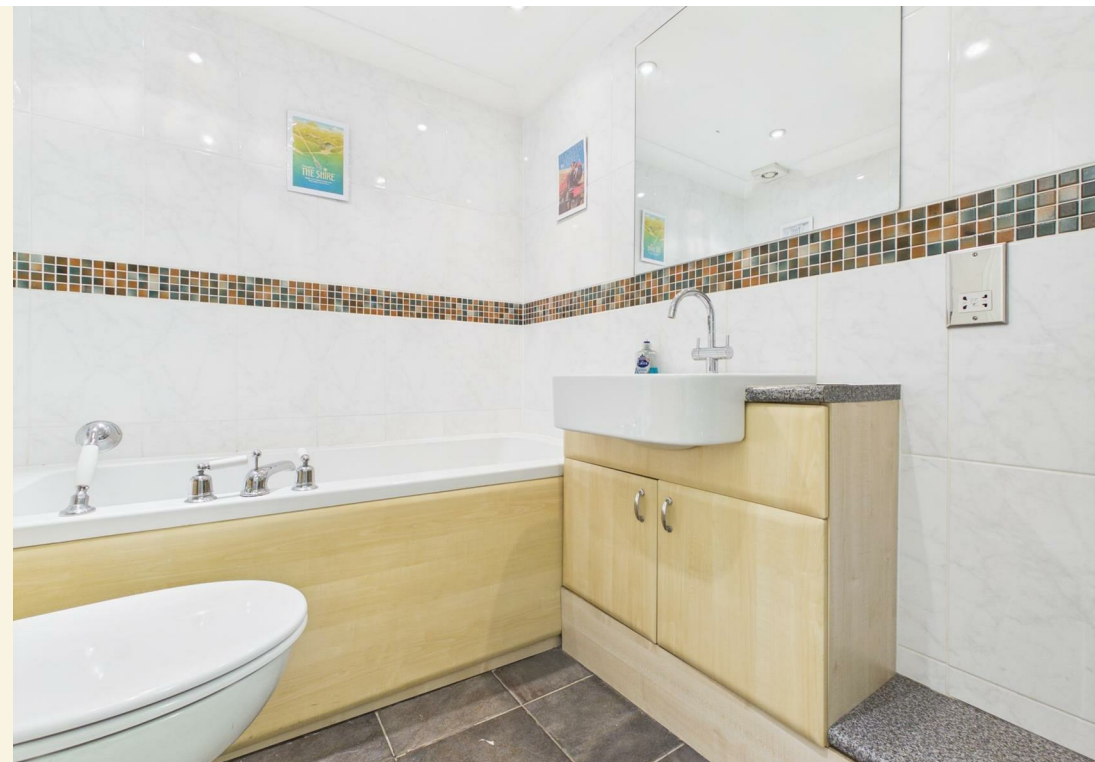



GROUND FLOOR

ENTRANCE HALL

Ceiling coving, entry phone system, three wall light points, engineered oak flooring, radiator.

LOUNGE

Three sash windows with folding plantation style shutters, ornate ceiling coving and rose, feature fireplace with marble mantle, cast iron grate and marble hearth, fitted desk with cupboards and shelving to one wall, two wall light points, high skirting, two radiators.

BATHROOM

Fitted with white suite comprising panelled bath with retractable shower head, worktop with wash hand basin with mixer tap and cupboards under, fitted mirror over, low level WC with concealed cistern, ceiling coving, recessed downlighting, tiled walls, tiled floor, chrome ladder style heated towel rail, extractor fan.

BEDROOM 1

West aspect sash window with plantation style shutters, ornate ceiling coving and rose, pendant lights, fitted wardrobe, high skirting, radiator, door to:

EN SUITE SHOWER ROOM

Fitted with white suite comprising tiled shower cubicle, worktop with inset wash hand basin, mixer tap and cupboards under, fitted mirror over, low level close coupled WC with concealed cistern, ceiling coving, recessed downlighting, tiled walls, tiled floor, chrome ladder style heated towel rail, extractor fan.

KITCHEN/DINING ROOM

Fitted with a range of eye level wall cupboards and base cupboards and drawer units, granite worktops, tiled surround, inset stainless steel sink with mixer tap, electric oven, gas hob with extractor hood over, plumbed space for washing machine, dishwasher, fridge, freezer, walk in storage cupboard, further cupboard housing boiler, recessed downlighting, South aspect sash window, further South aspect sash window with plantation style shutters, engineered oak flooring, frosted glass pane door to:

INNER HALL

Engineered oak flooring, glass panel door to REAR GARDEN, door to:

BEDROOM 2

West aspect sash window with plantation style shutters, view to REAR GARDEN, desk with cupboards and drawers under, wall mounted cupboards, fitted wardrobes, radiator.

EXTERNAL

REAR GARDEN

25 x 25

West aspect, paved, borders with mature planting.

ADDITIONAL INFORMATION


Lease - Share of Freehold

Maintenance - £2,050 + £850 into sinking fund P.A.

Ground Rent - £150 P.A.

Council Tax Band D - £2,579.44



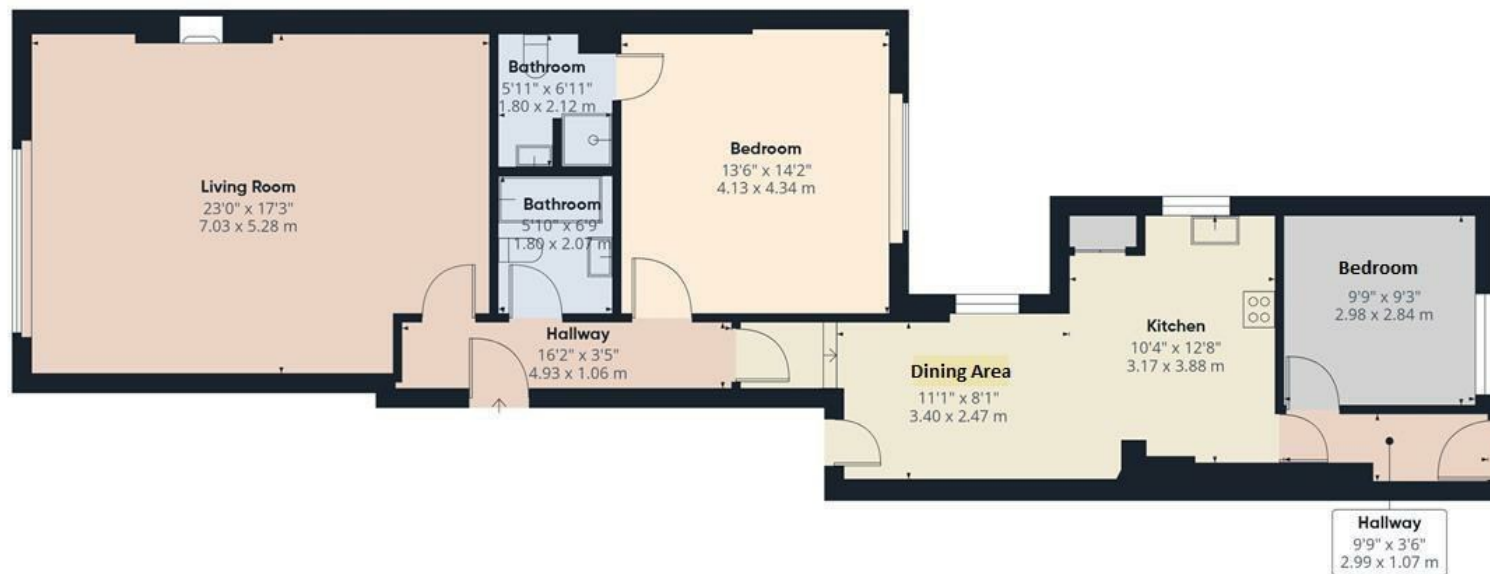

Approximate total area^{m)}

1084 ft²

100.6 m²

Balconies and terraces

47 ft²

4.4 m²


(1) Excluding balconies and terraces

Calculations reference the RICS IPMS 3C standard. Measurements are approximate and not to scale. This floor plan is intended for illustration only.

GIRAFFE360



ENERGY PERFORMANCE CERTIFICATE (EPC)

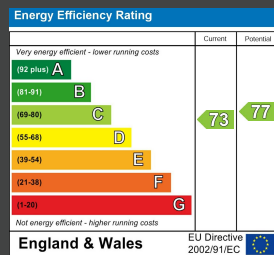

DISCLAIMER

Money Laundering Regulations 2007: Intending purchasers will be asked to produce identification documentation upon acceptance of any offer. We would ask for your cooperation in producing such in order that there will not be a delay in agreeing the sale. General: Whilst we endeavour to make our sales particulars fair, accurate and reliable they are only a general guide to the property and accordingly if there is any point which is of particular importance to you please contact the office and we will be pleased to check the position for you. Buyers must check the availability of any property and make an appointment to view, before embarking on any journey to see a property. Items shown in photographs are NOT included unless specifically mentioned within the sales particulars. They may however be available by separate negotiation. Measurements: These approximate room sizes are only intended as general guidance. You must verify the dimensions carefully before ordering carpets or any built in furniture. Services: Please note we have not tested any apparatus, equipment, fixtures and fittings or services and so cannot verify that they are in working order or fit for the purpose. A Buyer is advised to obtain verification from their Solicitor or Surveyor. References to the Tenure of a Property are based on information supplied by the Seller. The Agent has not had sight of the title documents. A Buyer is advised to obtain verification from their Solicitor. These particulars are issued in good faith but do not constitute representations of fact or form part of any offer or contract.

Tel: 01273 323000
Email: sales@brices.co.uk
www.brices.co.uk

360°
brices
VIRTUAL VIEWINGS

brices
sales & lettings